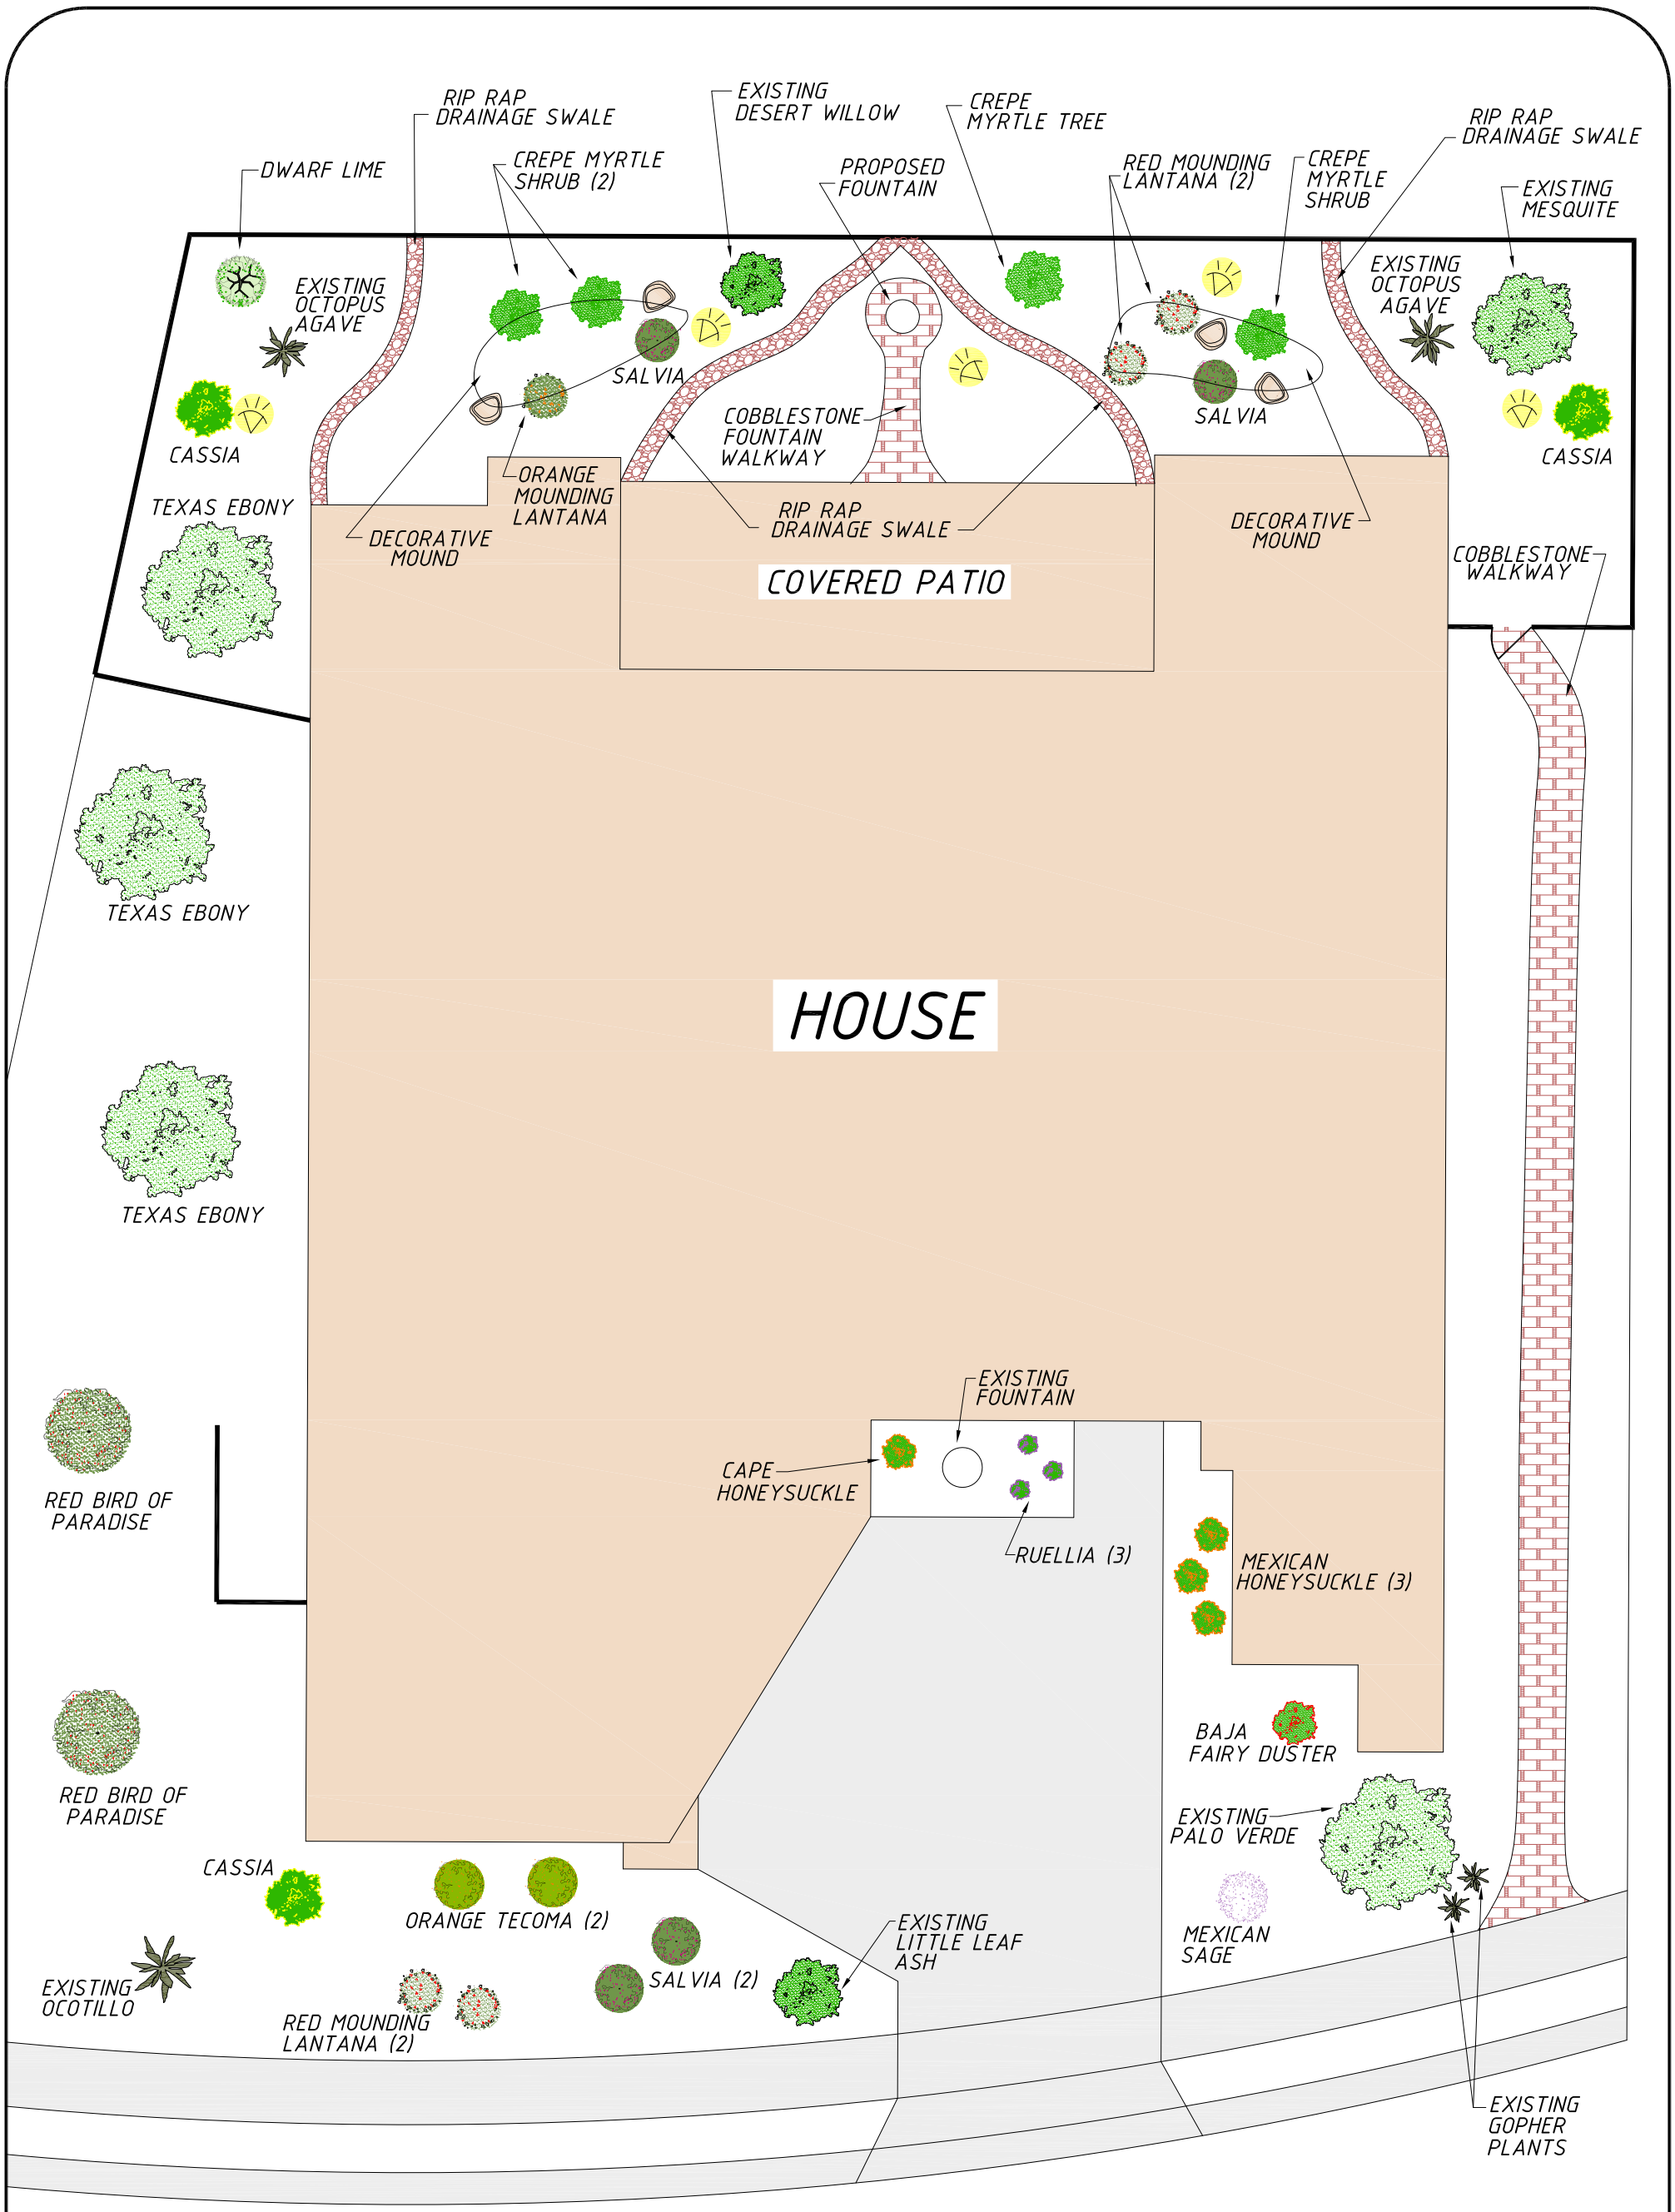

Proposed Landscape Plan

NORTH

Approx. Scale: 1"=10'-0"